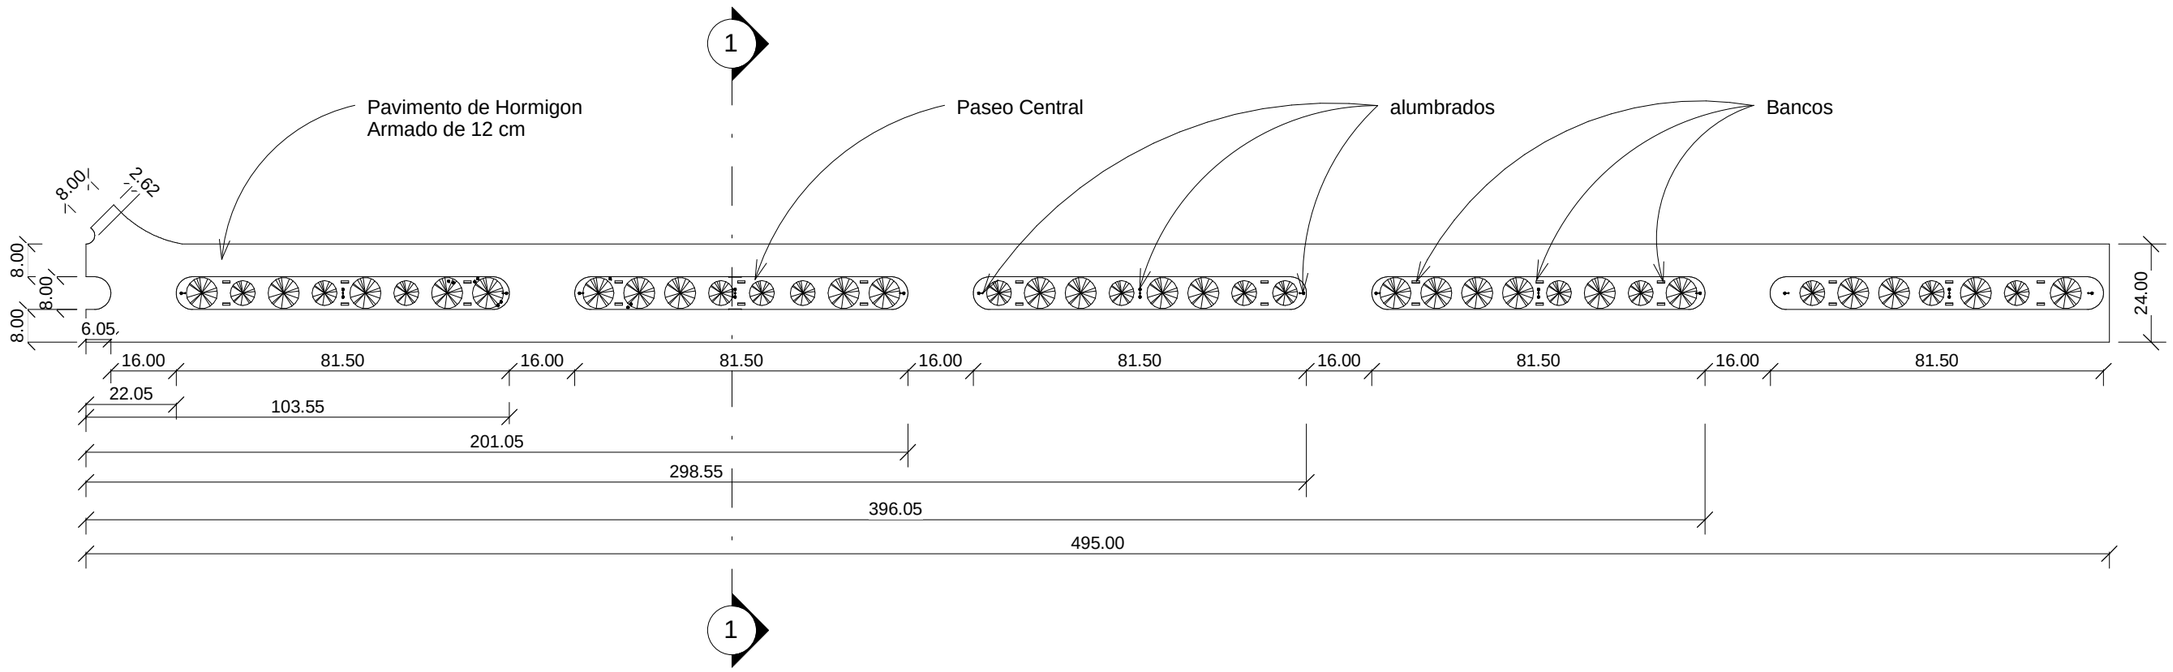

Proyecto	Planta General		
Avenida Carmelo Peralta	Date		A02
	Drawn by	Author	
	Digitized by	Checker	Scale 1 : 1500

08/03/2011 09:02:43 a.m.