Buy Now to Create PDF without Trial Watermark!!

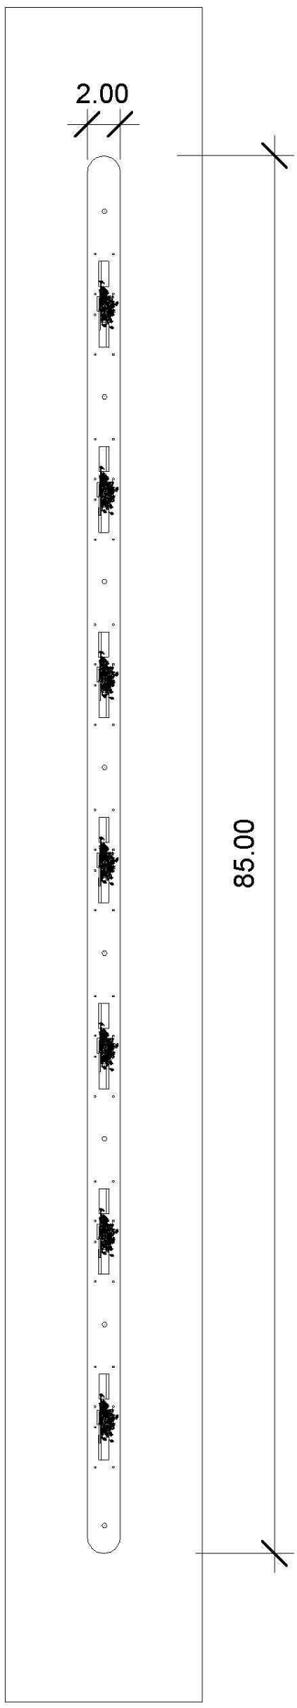

PLANTA GENERAL

Created by eDocPrinter PDF Pro!!

Buy Now to Create PDF without Trial Watermark!!

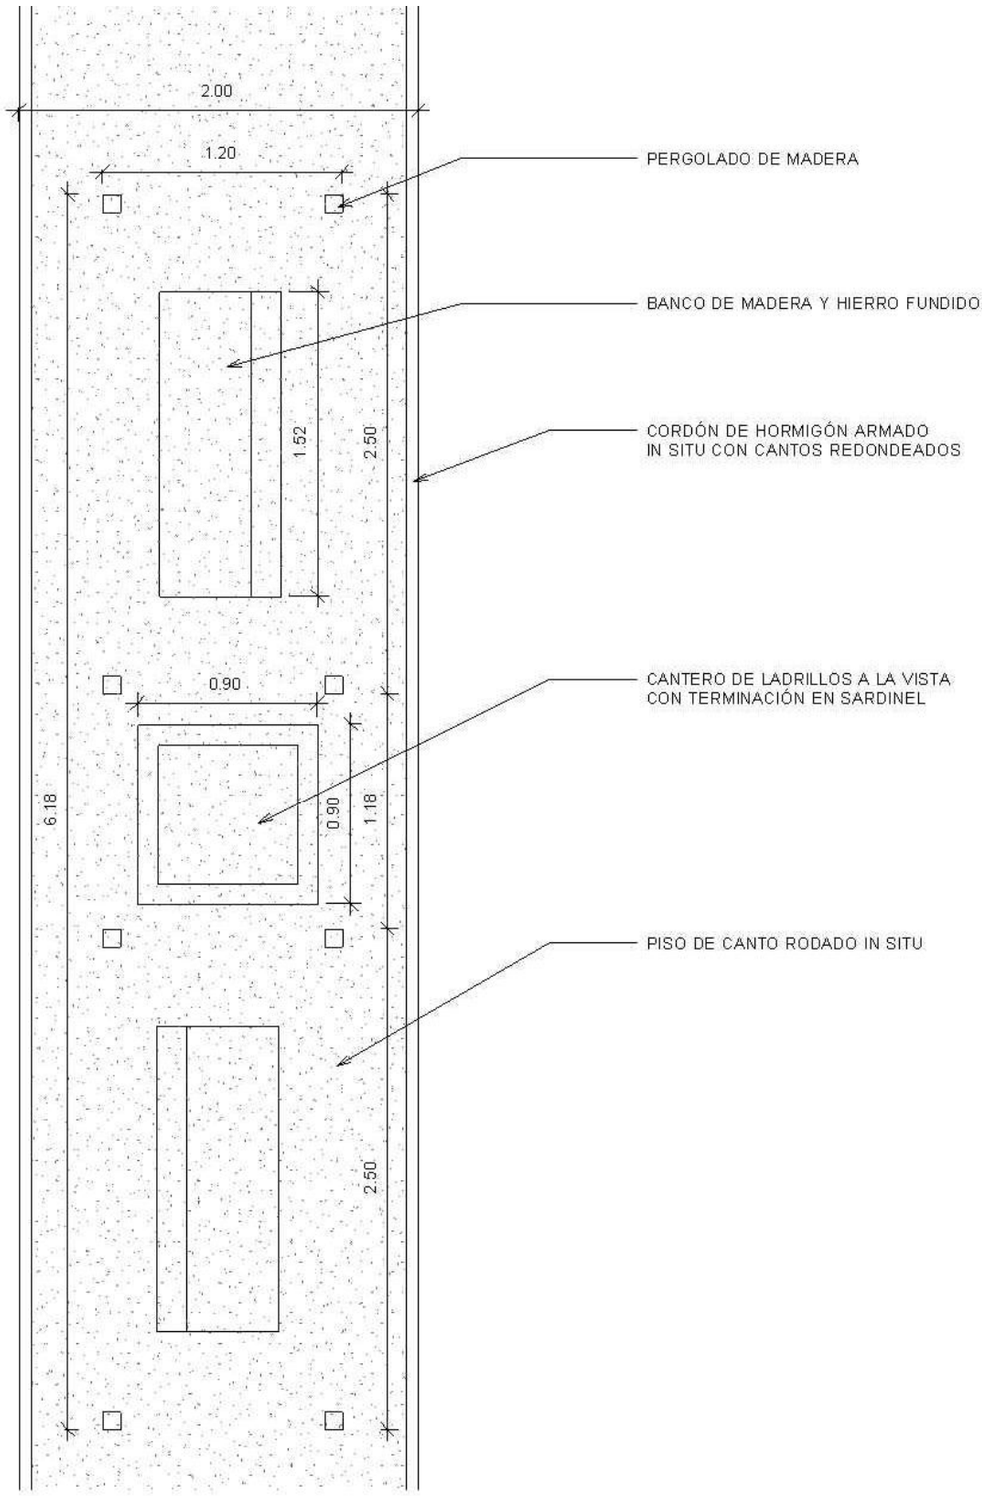

DETALLE SECTOR PERGOLADO - 1 MÓDULO

Created by eDocPrinter PDF Pro!!

Buy Now to Create PDF without Trial Watermark!!

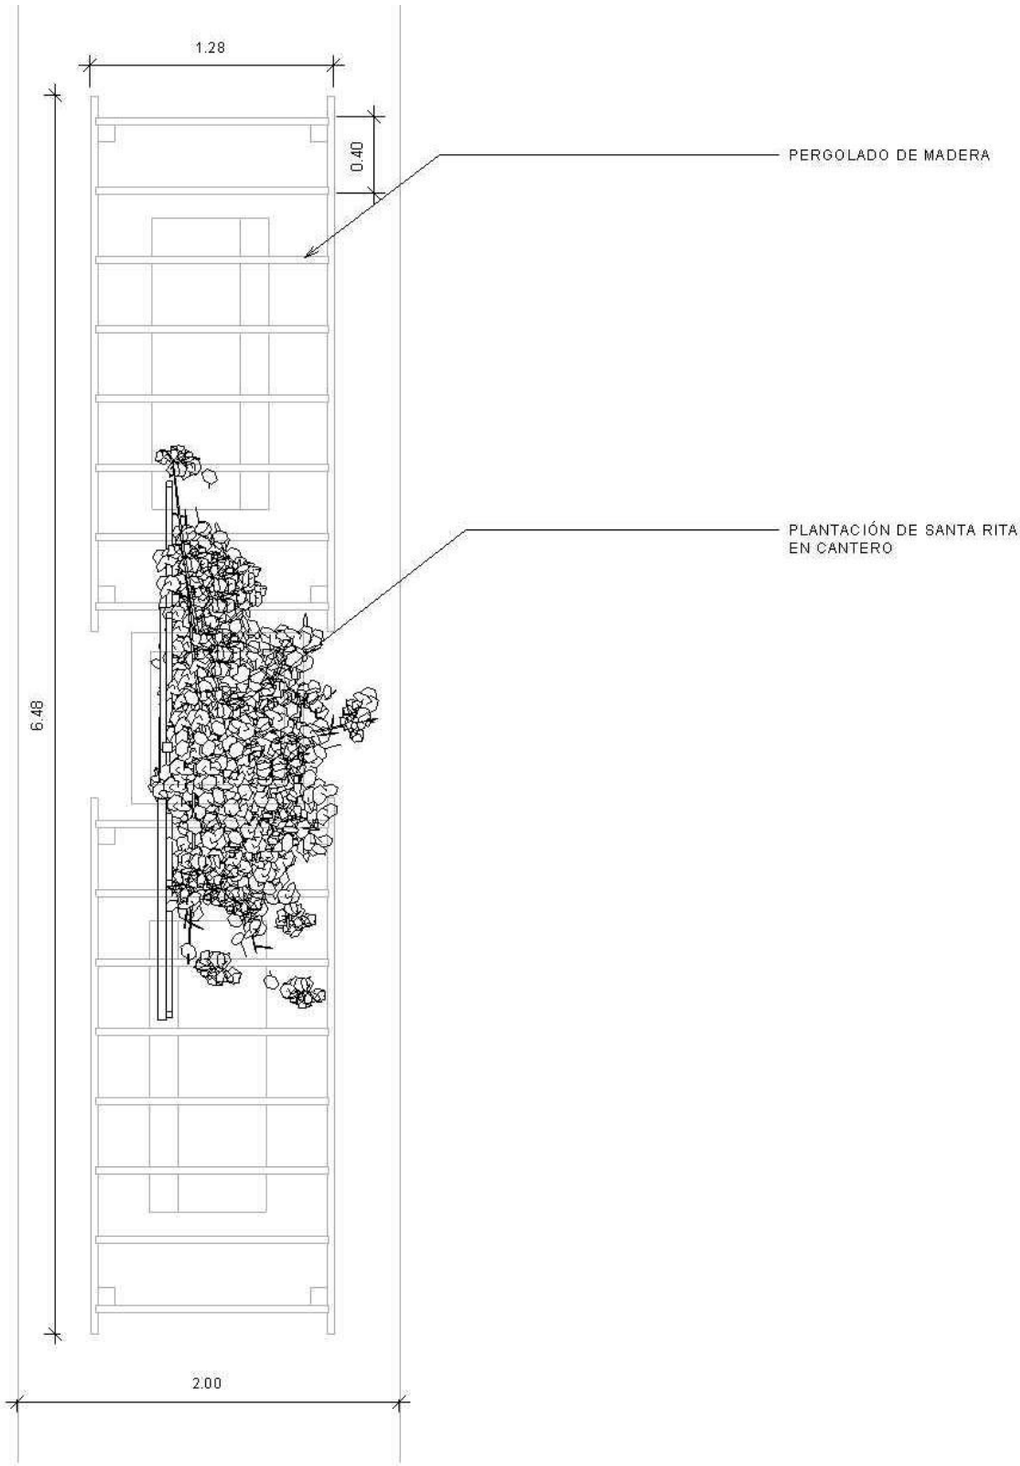

DETALLE SECTOR PERGOLADO

Created by eDocPrinter PDF Pro!!

Buy Now to Create PDF without Trial Watermark!!

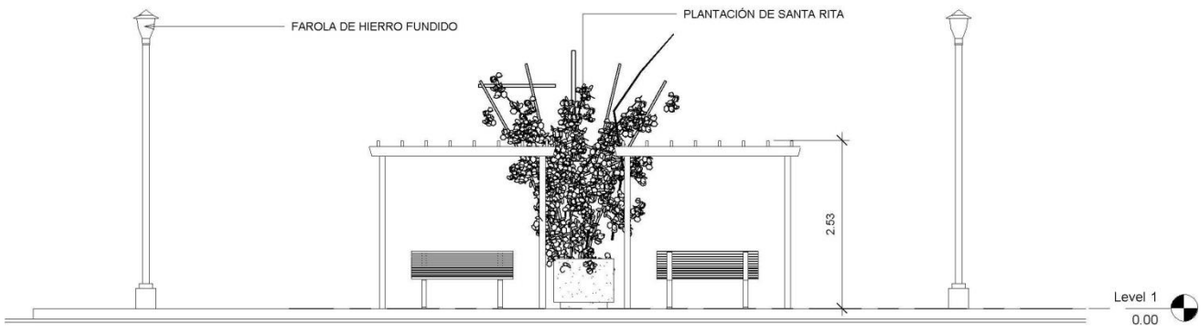

ALZADO SECTOR PERGOLADO

Created by eDocPrinter PDF Pro!!

Buy Now to Create PDF without Trial Watermark!!

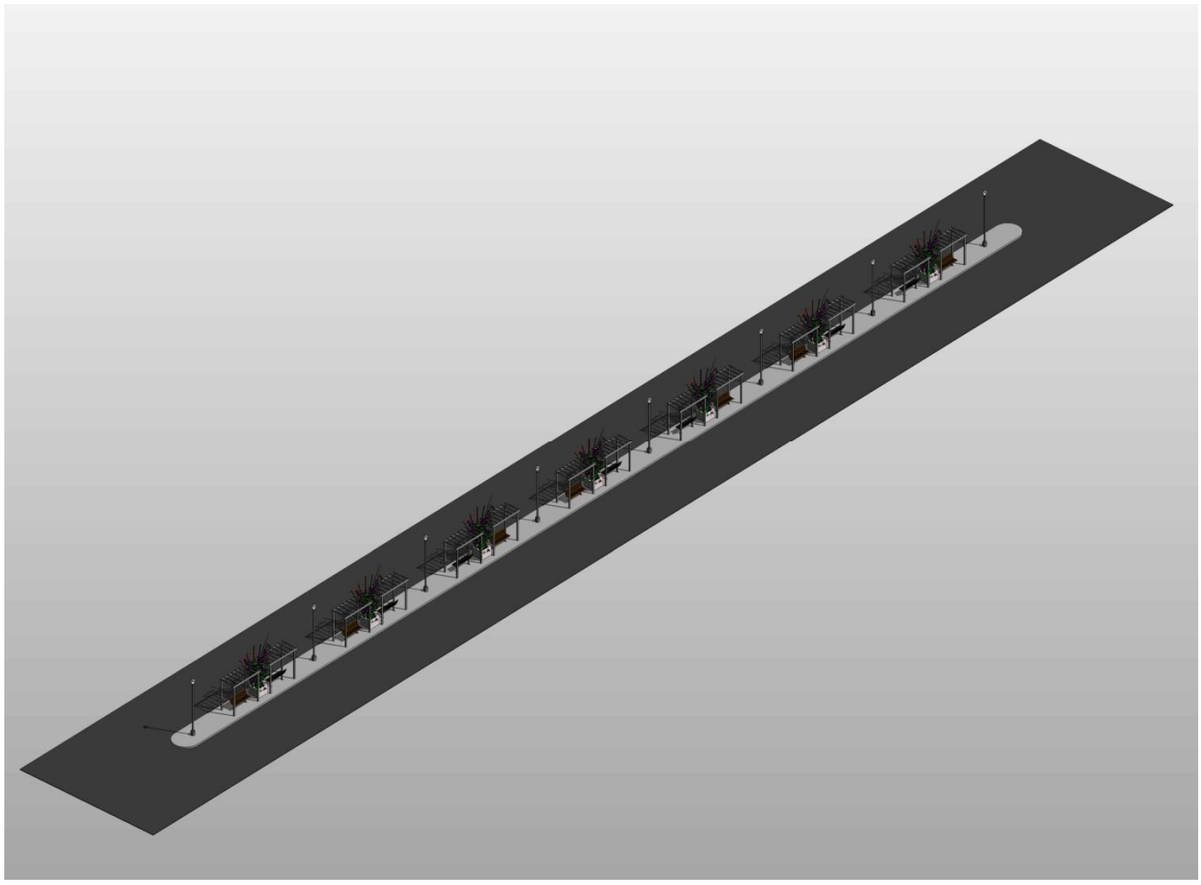

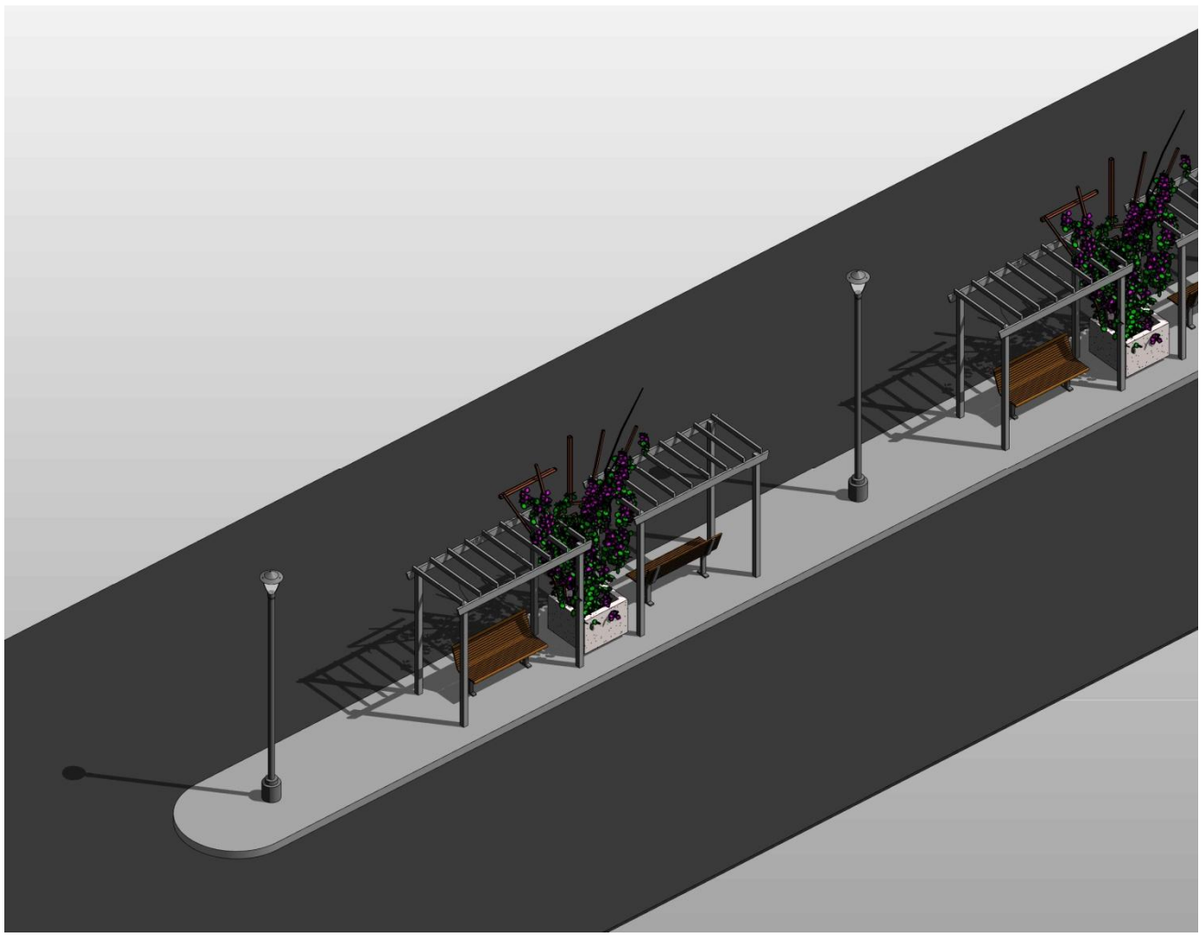

Created by eDocPrinter PDF Pro!!

Buy Now to Create PDF without Trial Watermark!!

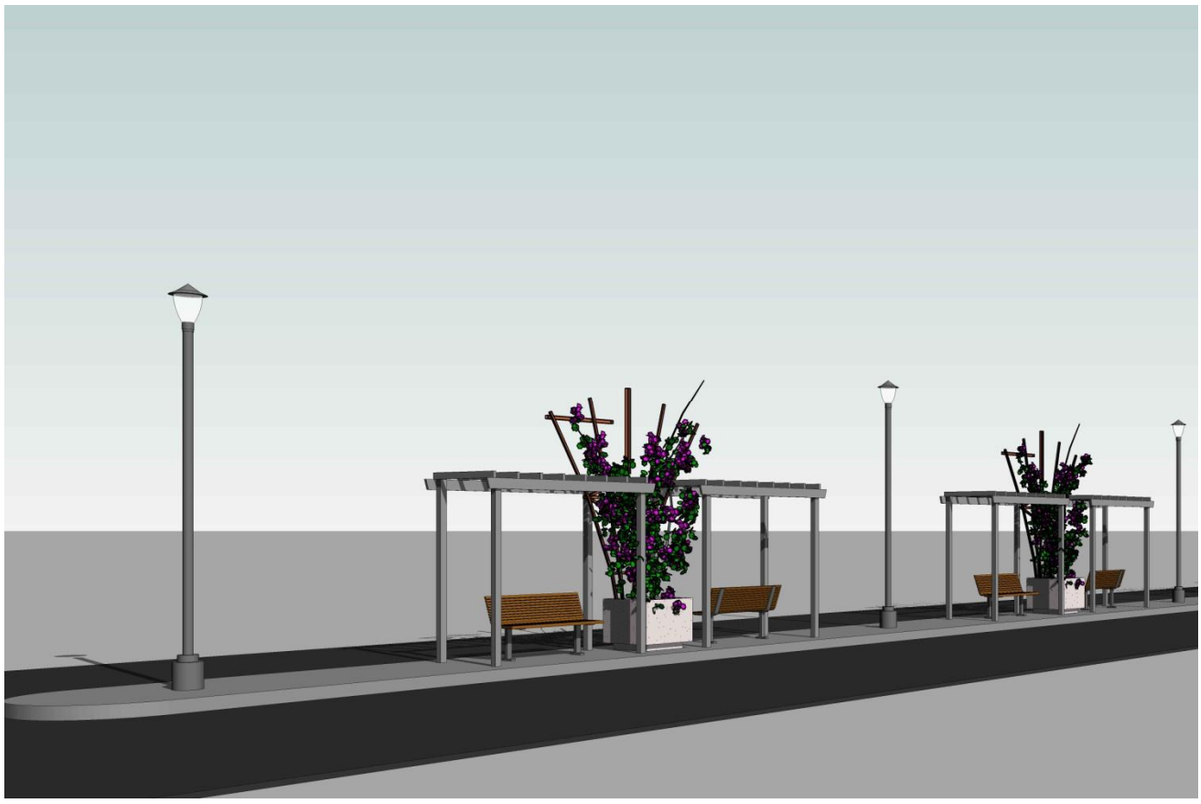

Created by eDocPrinter PDF Pro!!

Buy Now to Create PDF without Trial Watermark!!

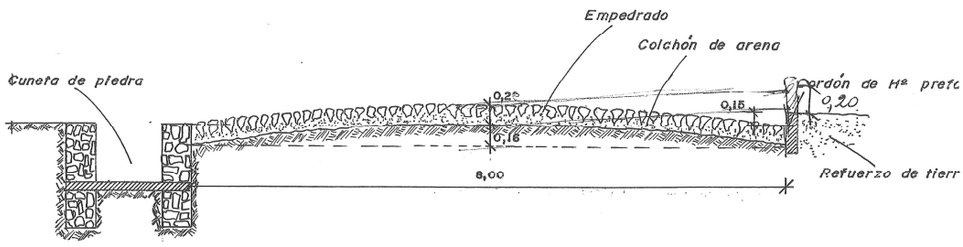

EMPEDRADO
CORTE B-B'
ESC.— 1·50

OBRA · EMPEDRADO, CUNETA Y PUE

Created by eDocPrinter PDF Pro!!

Buy Now to Create PDF without Trial Watermark!!

TA DE PIEDRA

'ORTE C-C'

SC. — 1:20

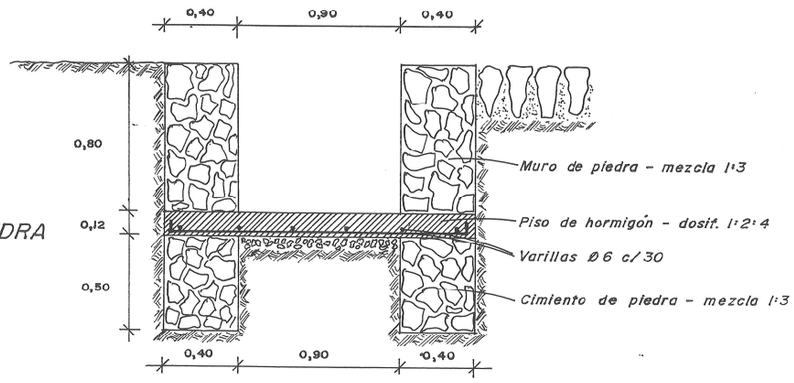

OBRA : EMPEDRADO, CUNETA Y PUENTE

TE DE HORMIGON

'ORTE D-D'

SC. — 1:20

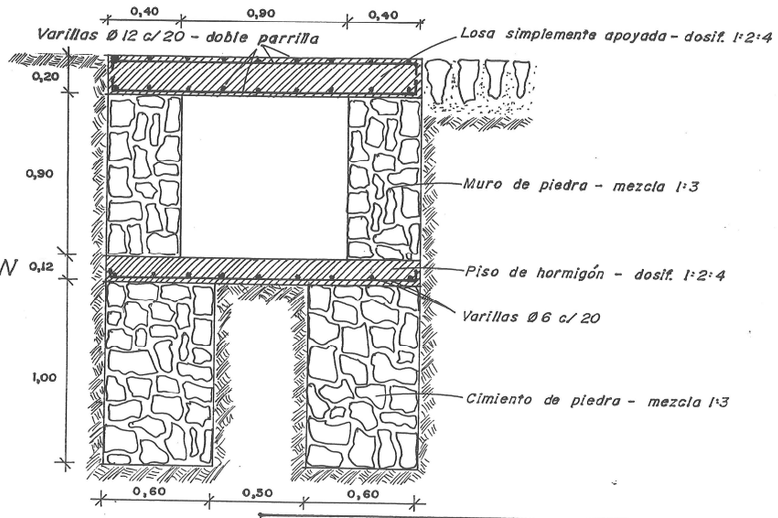

OBRA : EMPEDRADO, CUNETA Y PUENTE

Created by eDocPrinter PDF Pro!!

Buy Now to Create PDF without Trial Watermark!!

CORDON DE HORMIGON

AXONOMETRICO

ESC. — 1:10

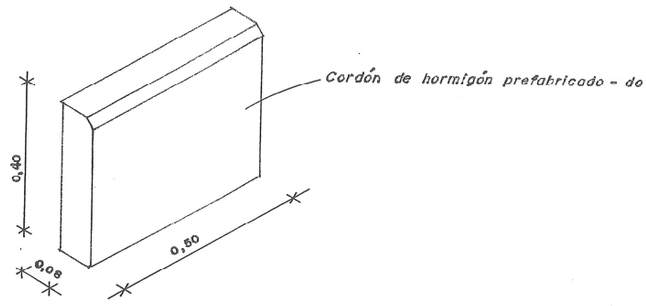

OBRA : EMPEDRADO, CUNETA Y PU

Created by eDocPrinter PDF Pro!!