PRODUCED BY AN AUTODESK EDUCATIONAL PRODUCT

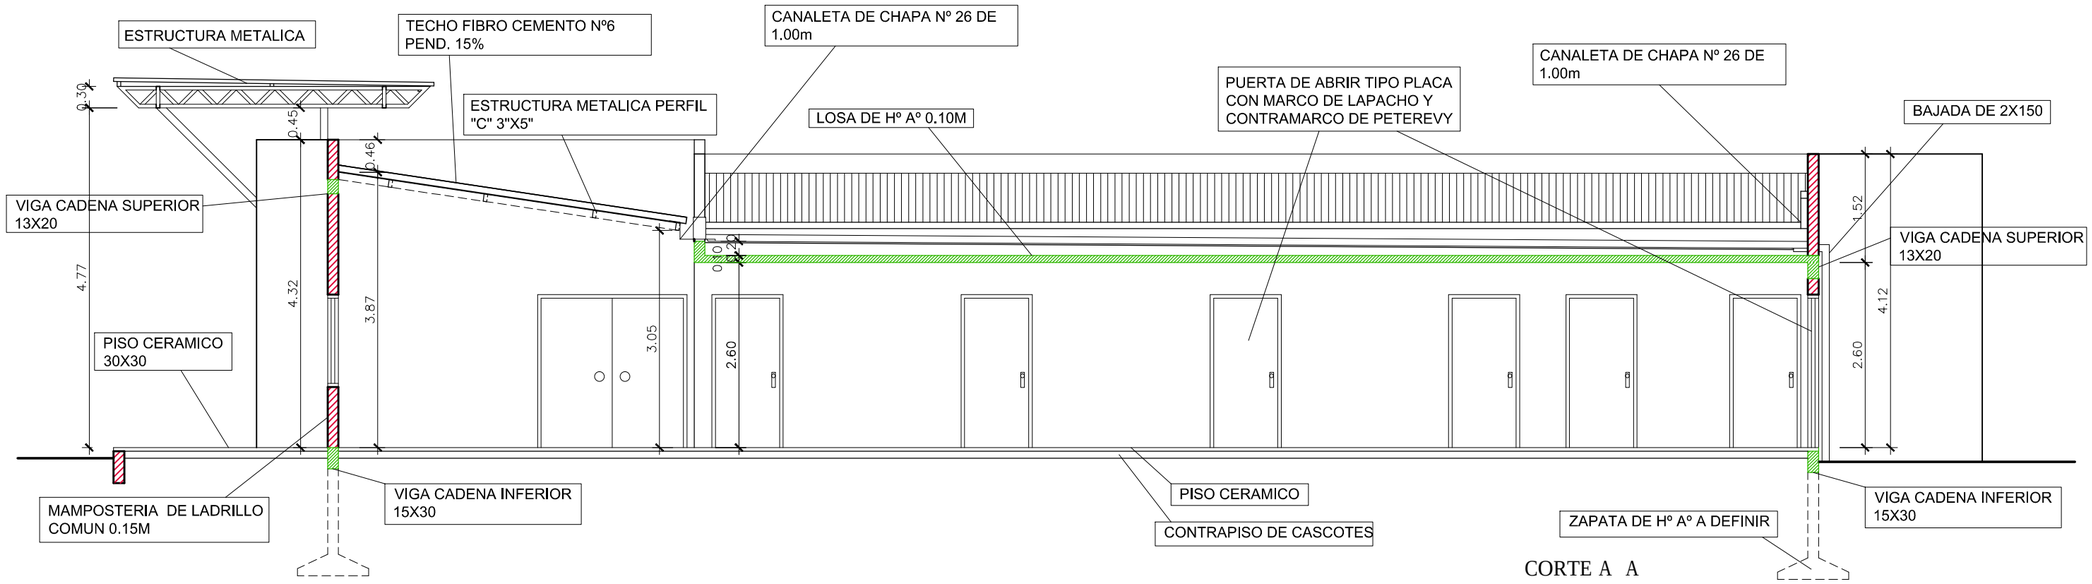

CORTE A A
esc 1/75

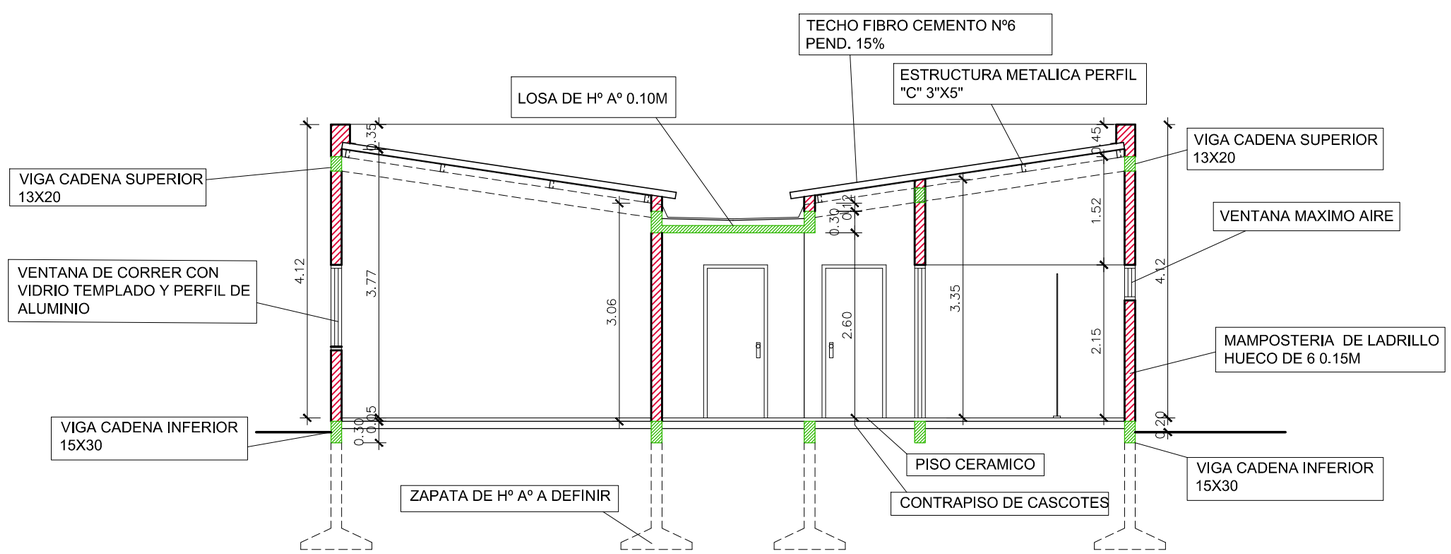

CORETE B B
esc 1/75

CORTES
esc 1/75

LIBRA
CONSTRUCTORA & asociados
Arq. Carlos Aquino
telefonos: (061) 579-141 - (0983) 508-820 -(0984)-639-990/1
www.libraconstructora.com — libra_arq@hotmail.com

PROPIETARIO: PAPETRA
PROYECTO: CLINICA DE ADICCION
SUPERFICIE: 335.00m2

PRODUCED BY AN AUTODESK EDUCATIONAL PRODUCT
PRODUCED BY AN AUTODESK EDUCATIONAL PRODUCT
PRODUCED BY AN AUTODESK EDUCATIONAL PRODUCT