Buy Now to Create PDF without Trial Watermark!!

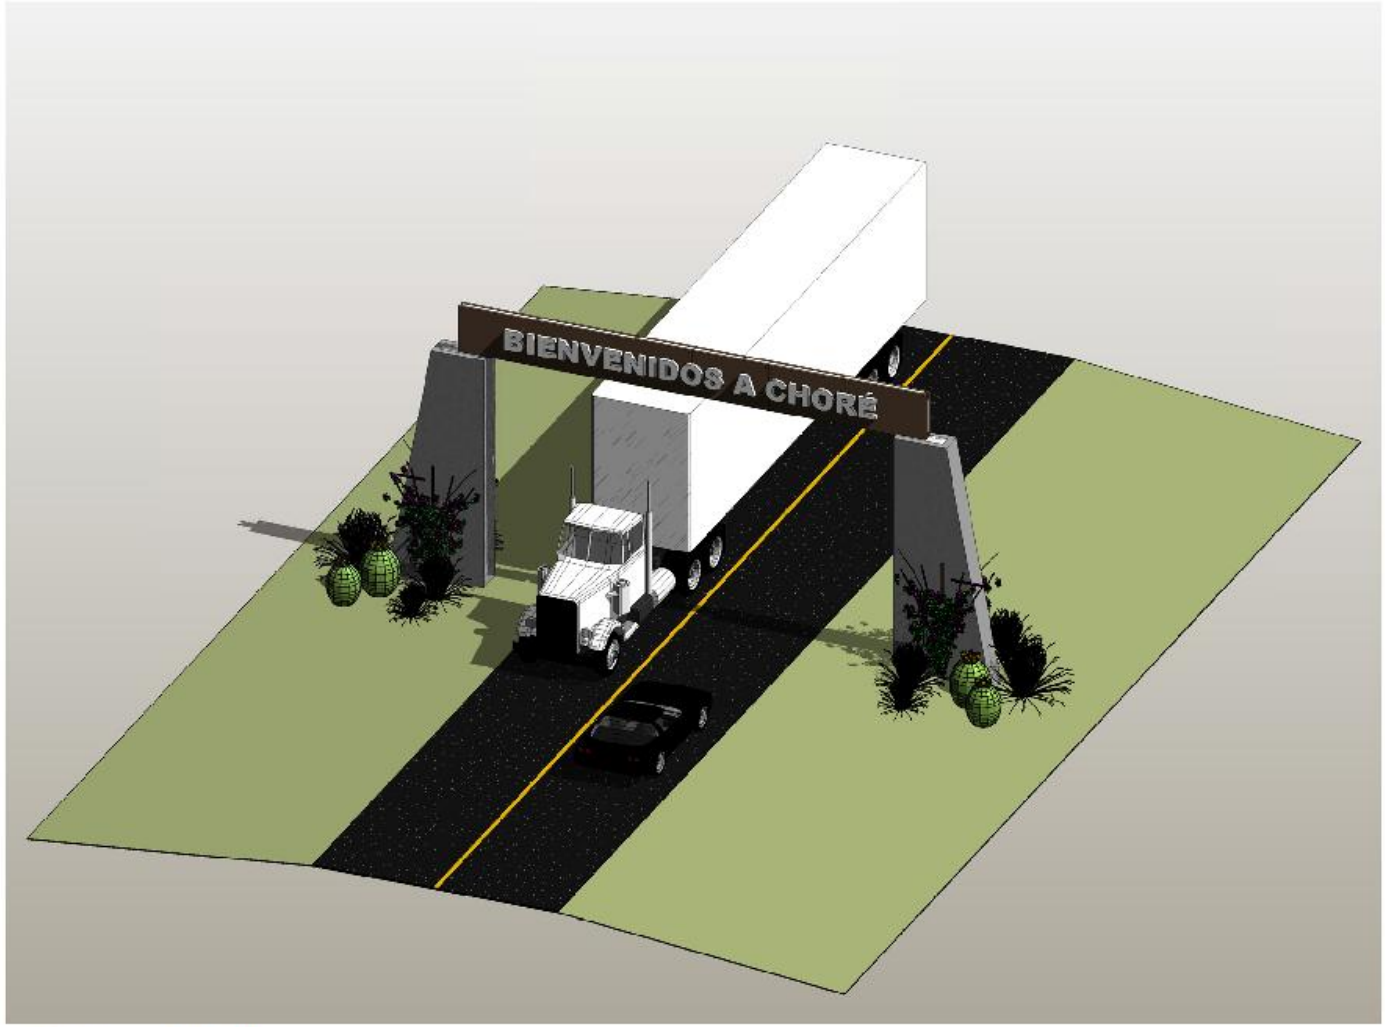

1 Axonometría 1

VICTOR PEÑA ARCHITECTS
ARCHITECTURAL DESIGN & VISUALIZATION

PÓRTICO DE ACCESO A CHORÉ

Created by eDocPrinter PDF Pro!!

Buy Now to Create PDF without Trial Watermark!!

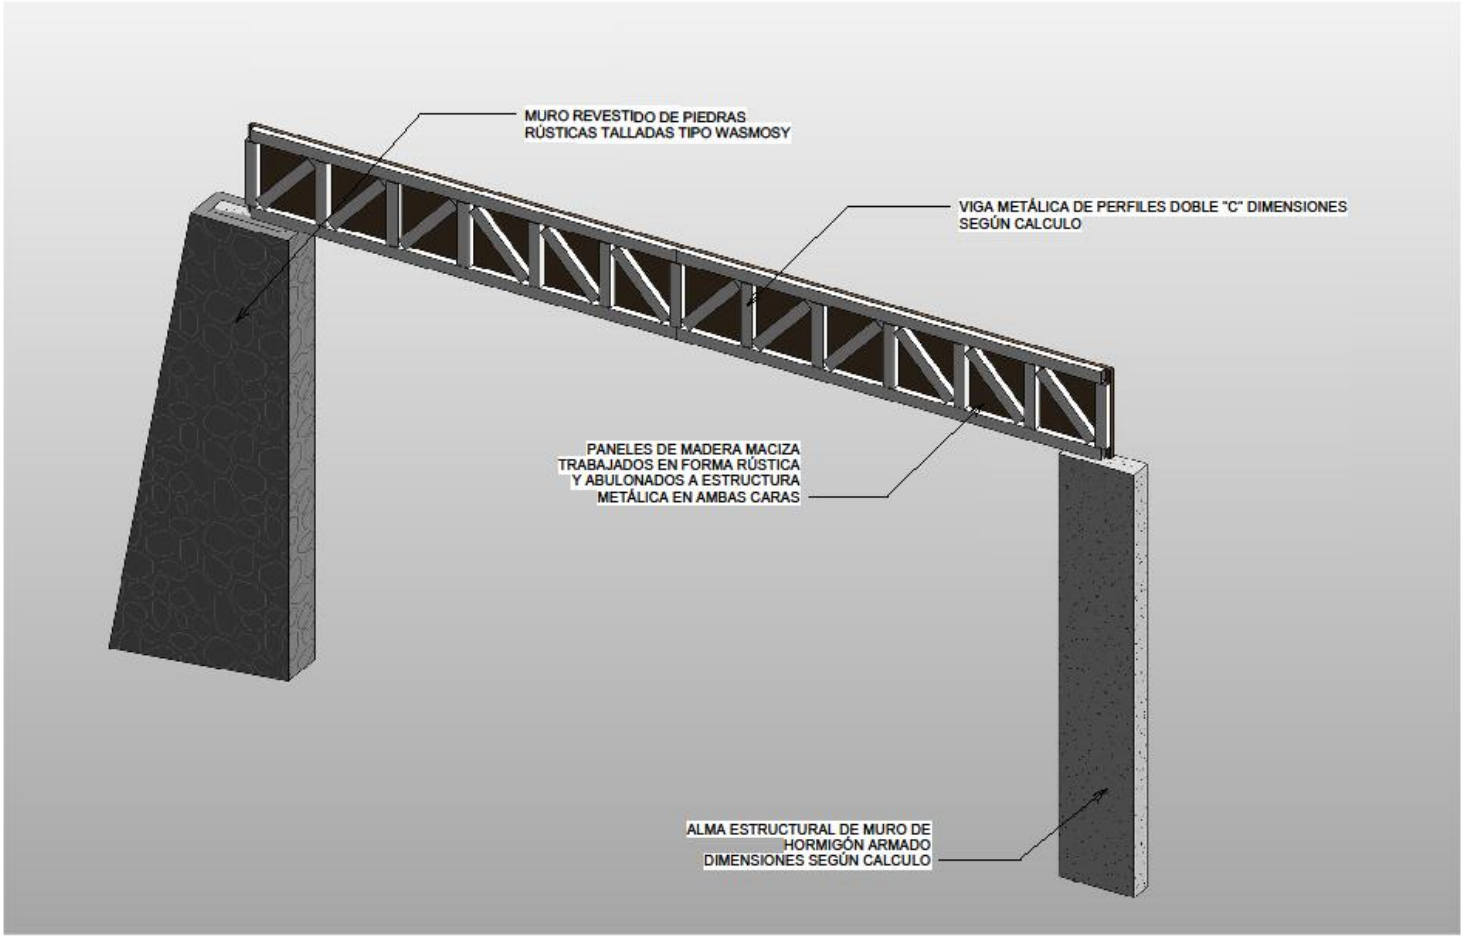

1 Axonometría Estructural

VICTOR PEÑA ARCHITECTS
ARCHITECTURAL DESIGN & VISUALIZATION

PÓRTICO DE ACCESO A CHORÉ

Created by eDocPrinter PDF Pro!!

Buy Now to Create PDF without Trial Watermark!!

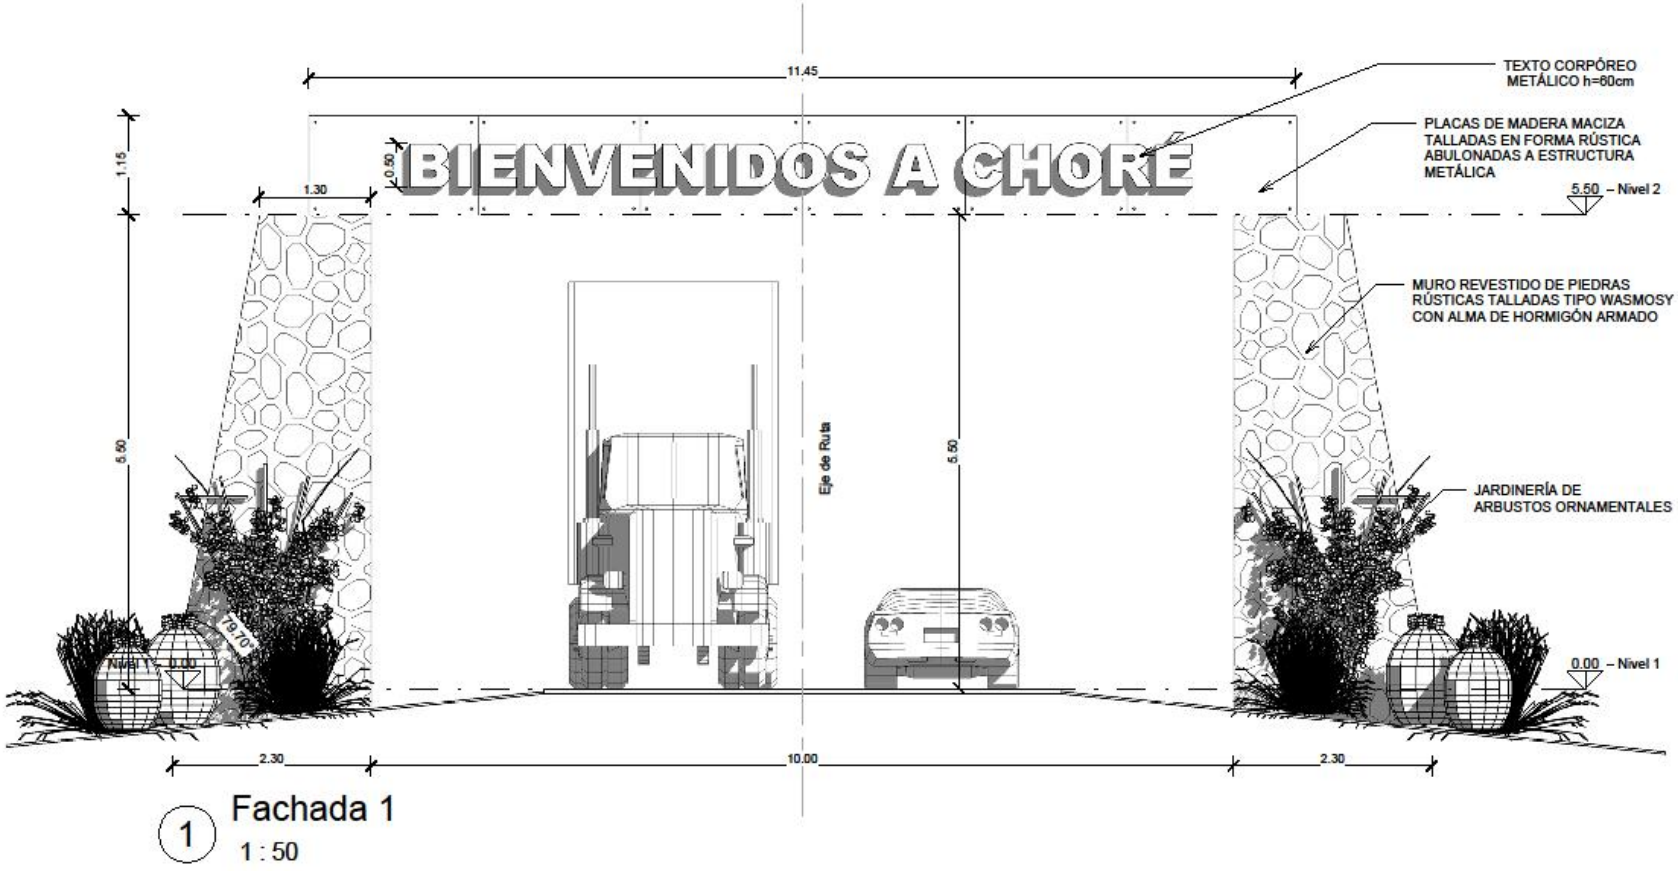

1 Fachada 1
1 : 50

VICTOR PEÑA ARCHITECTS
ARCHITECTURAL DESIGN & VISUALIZATION

PÓRTICO DE ACCESO A CHORÉ

Created by eDocPrinter PDF Pro!!

Buy Now to Create PDF without Trial Watermark!!

1 Vista 3D 2

VICTOR PEÑA ARCHITECTS
ARCHITECTURAL DESIGN & VISUALIZATION

PÓRTICO DE ACCESO A CHORÉ

Created by eDocPrinter PDF Pro!!

Buy Now to Create PDF without Trial Watermark!!

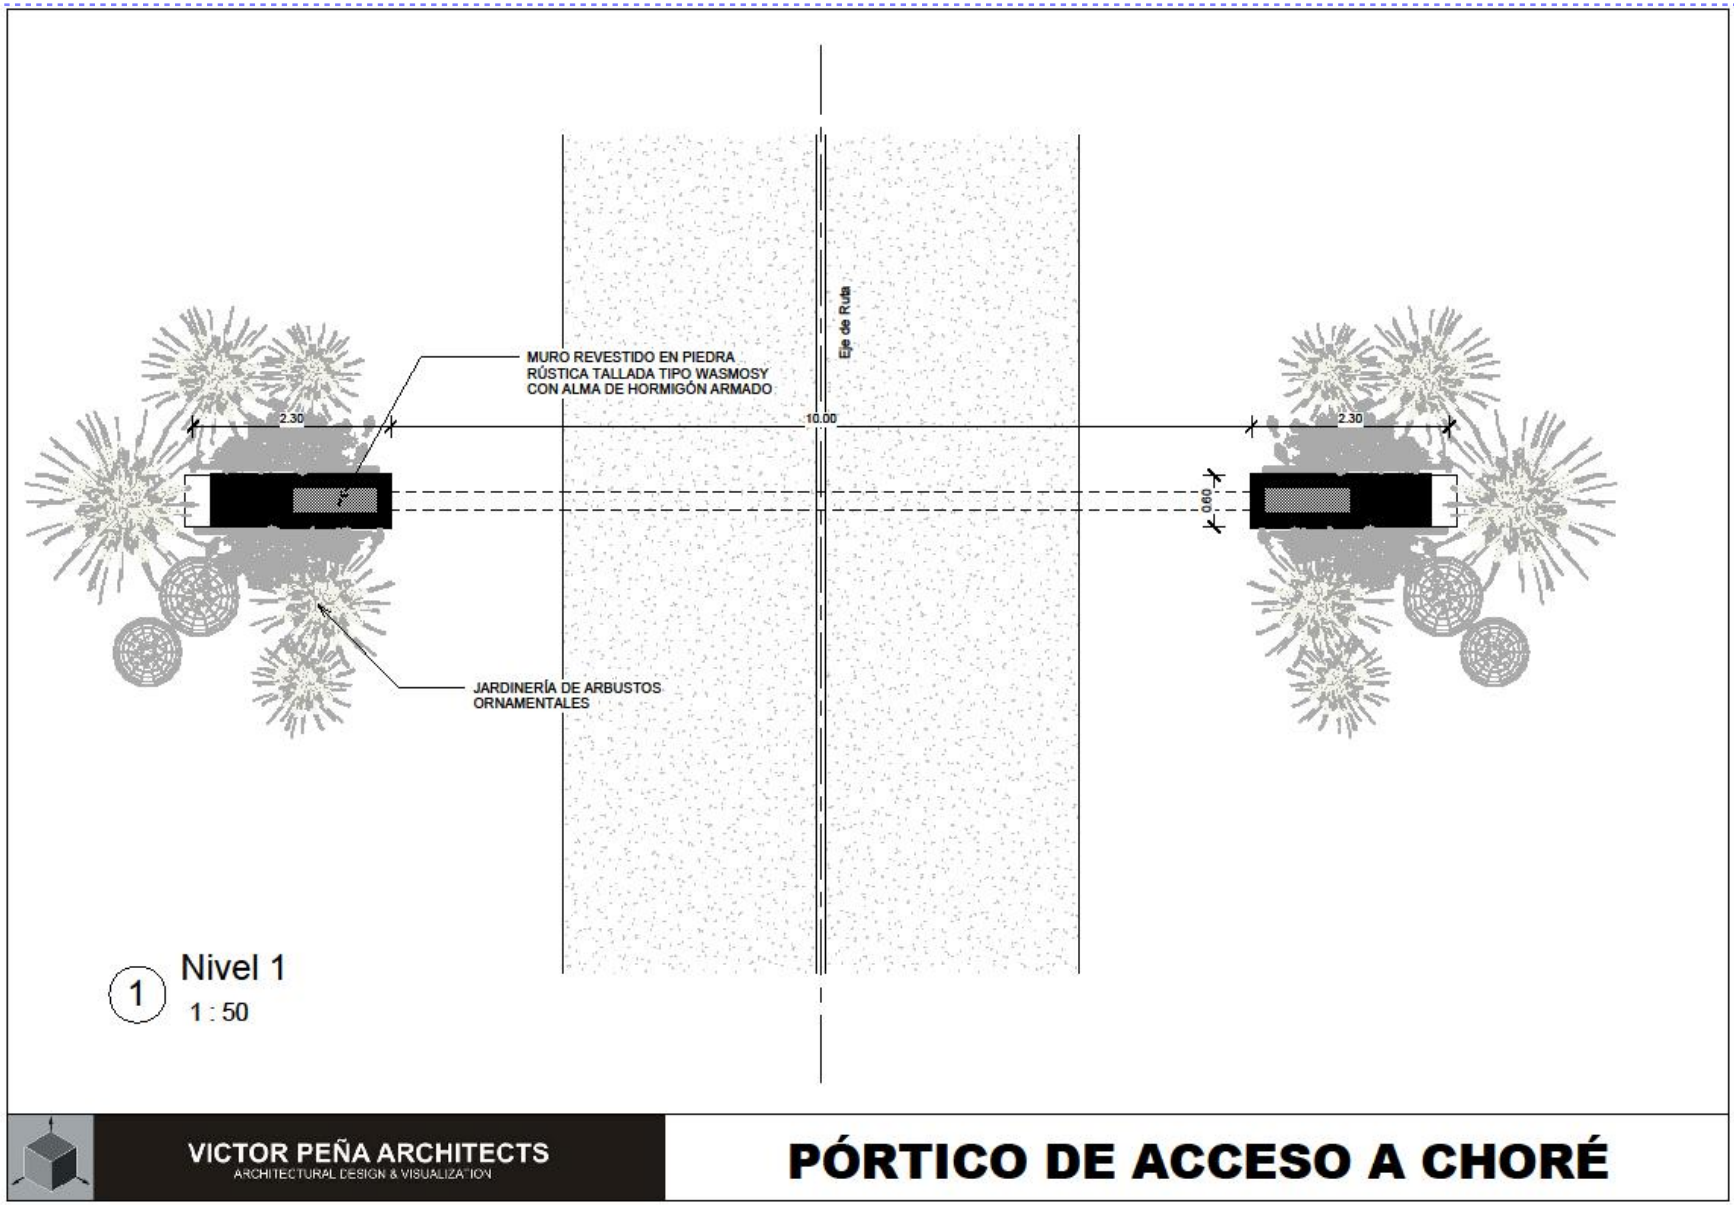

Created by eDocPrinter PDF Pro!!

Buy Now to Create PDF without Trial Watermark!!

1 Vista 3D 1

VICTOR PEÑA ARCHITECTS
ARCHITECTURAL DESIGN & VISUALIZATION

PÓRTICO DE ACCESO A CHORÉ

Created by eDocPrinter PDF Pro!!

Buy Now to Create PDF without Trial Watermark!!

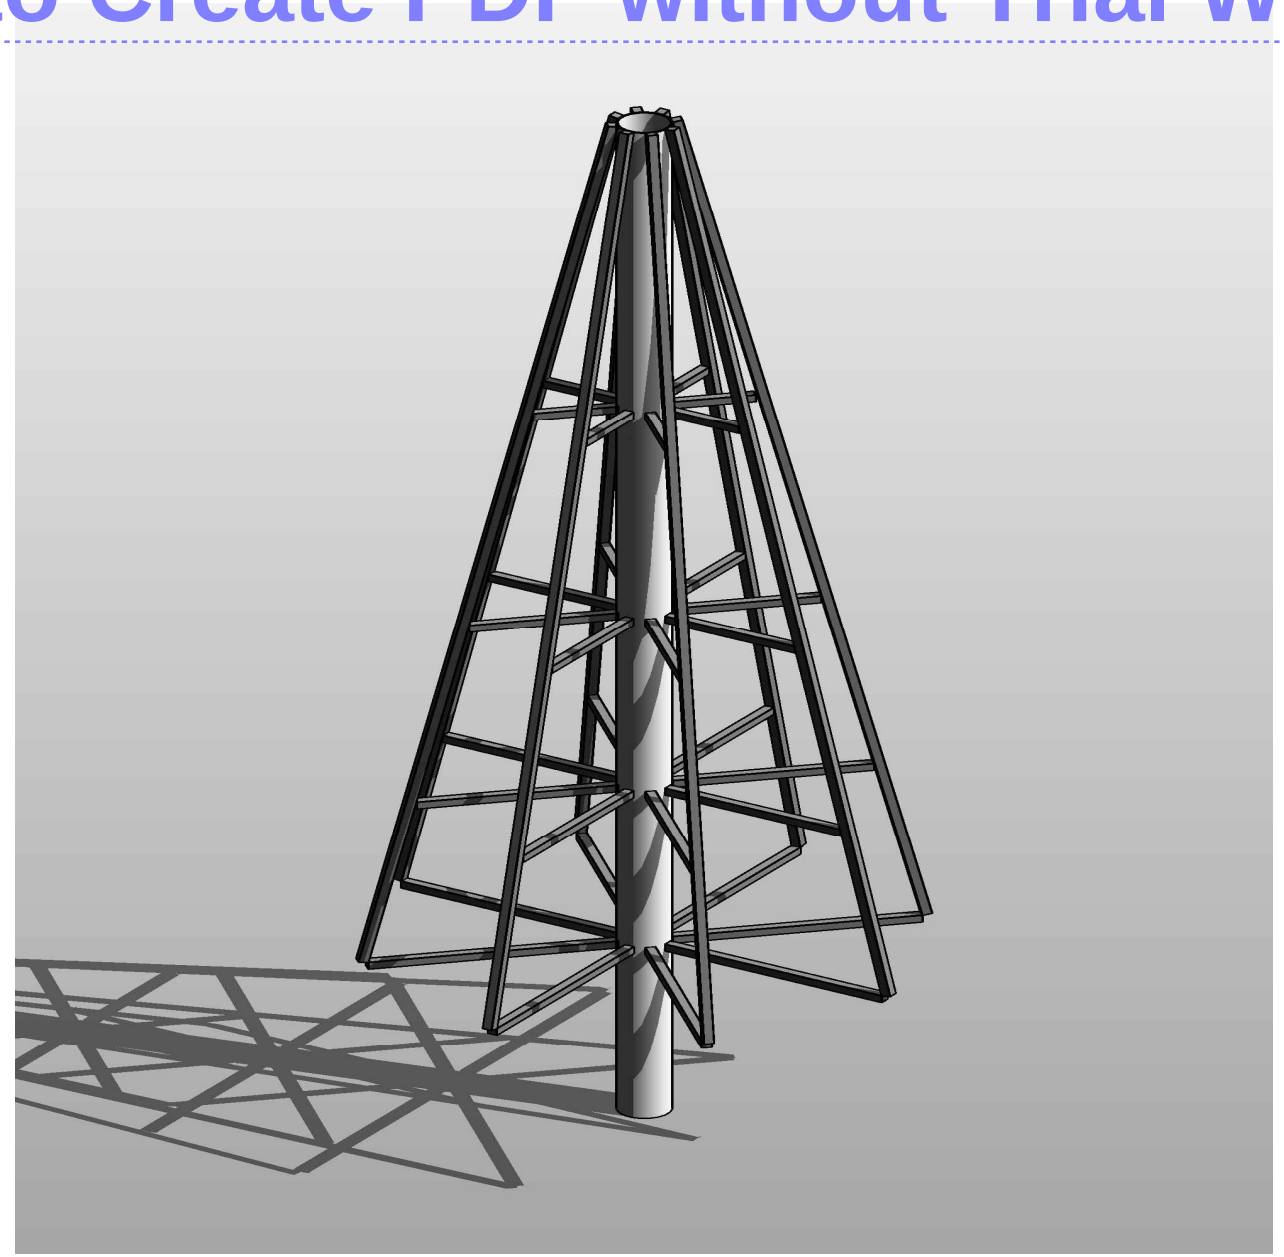

Created by eDocPrinter PDF Pro!!